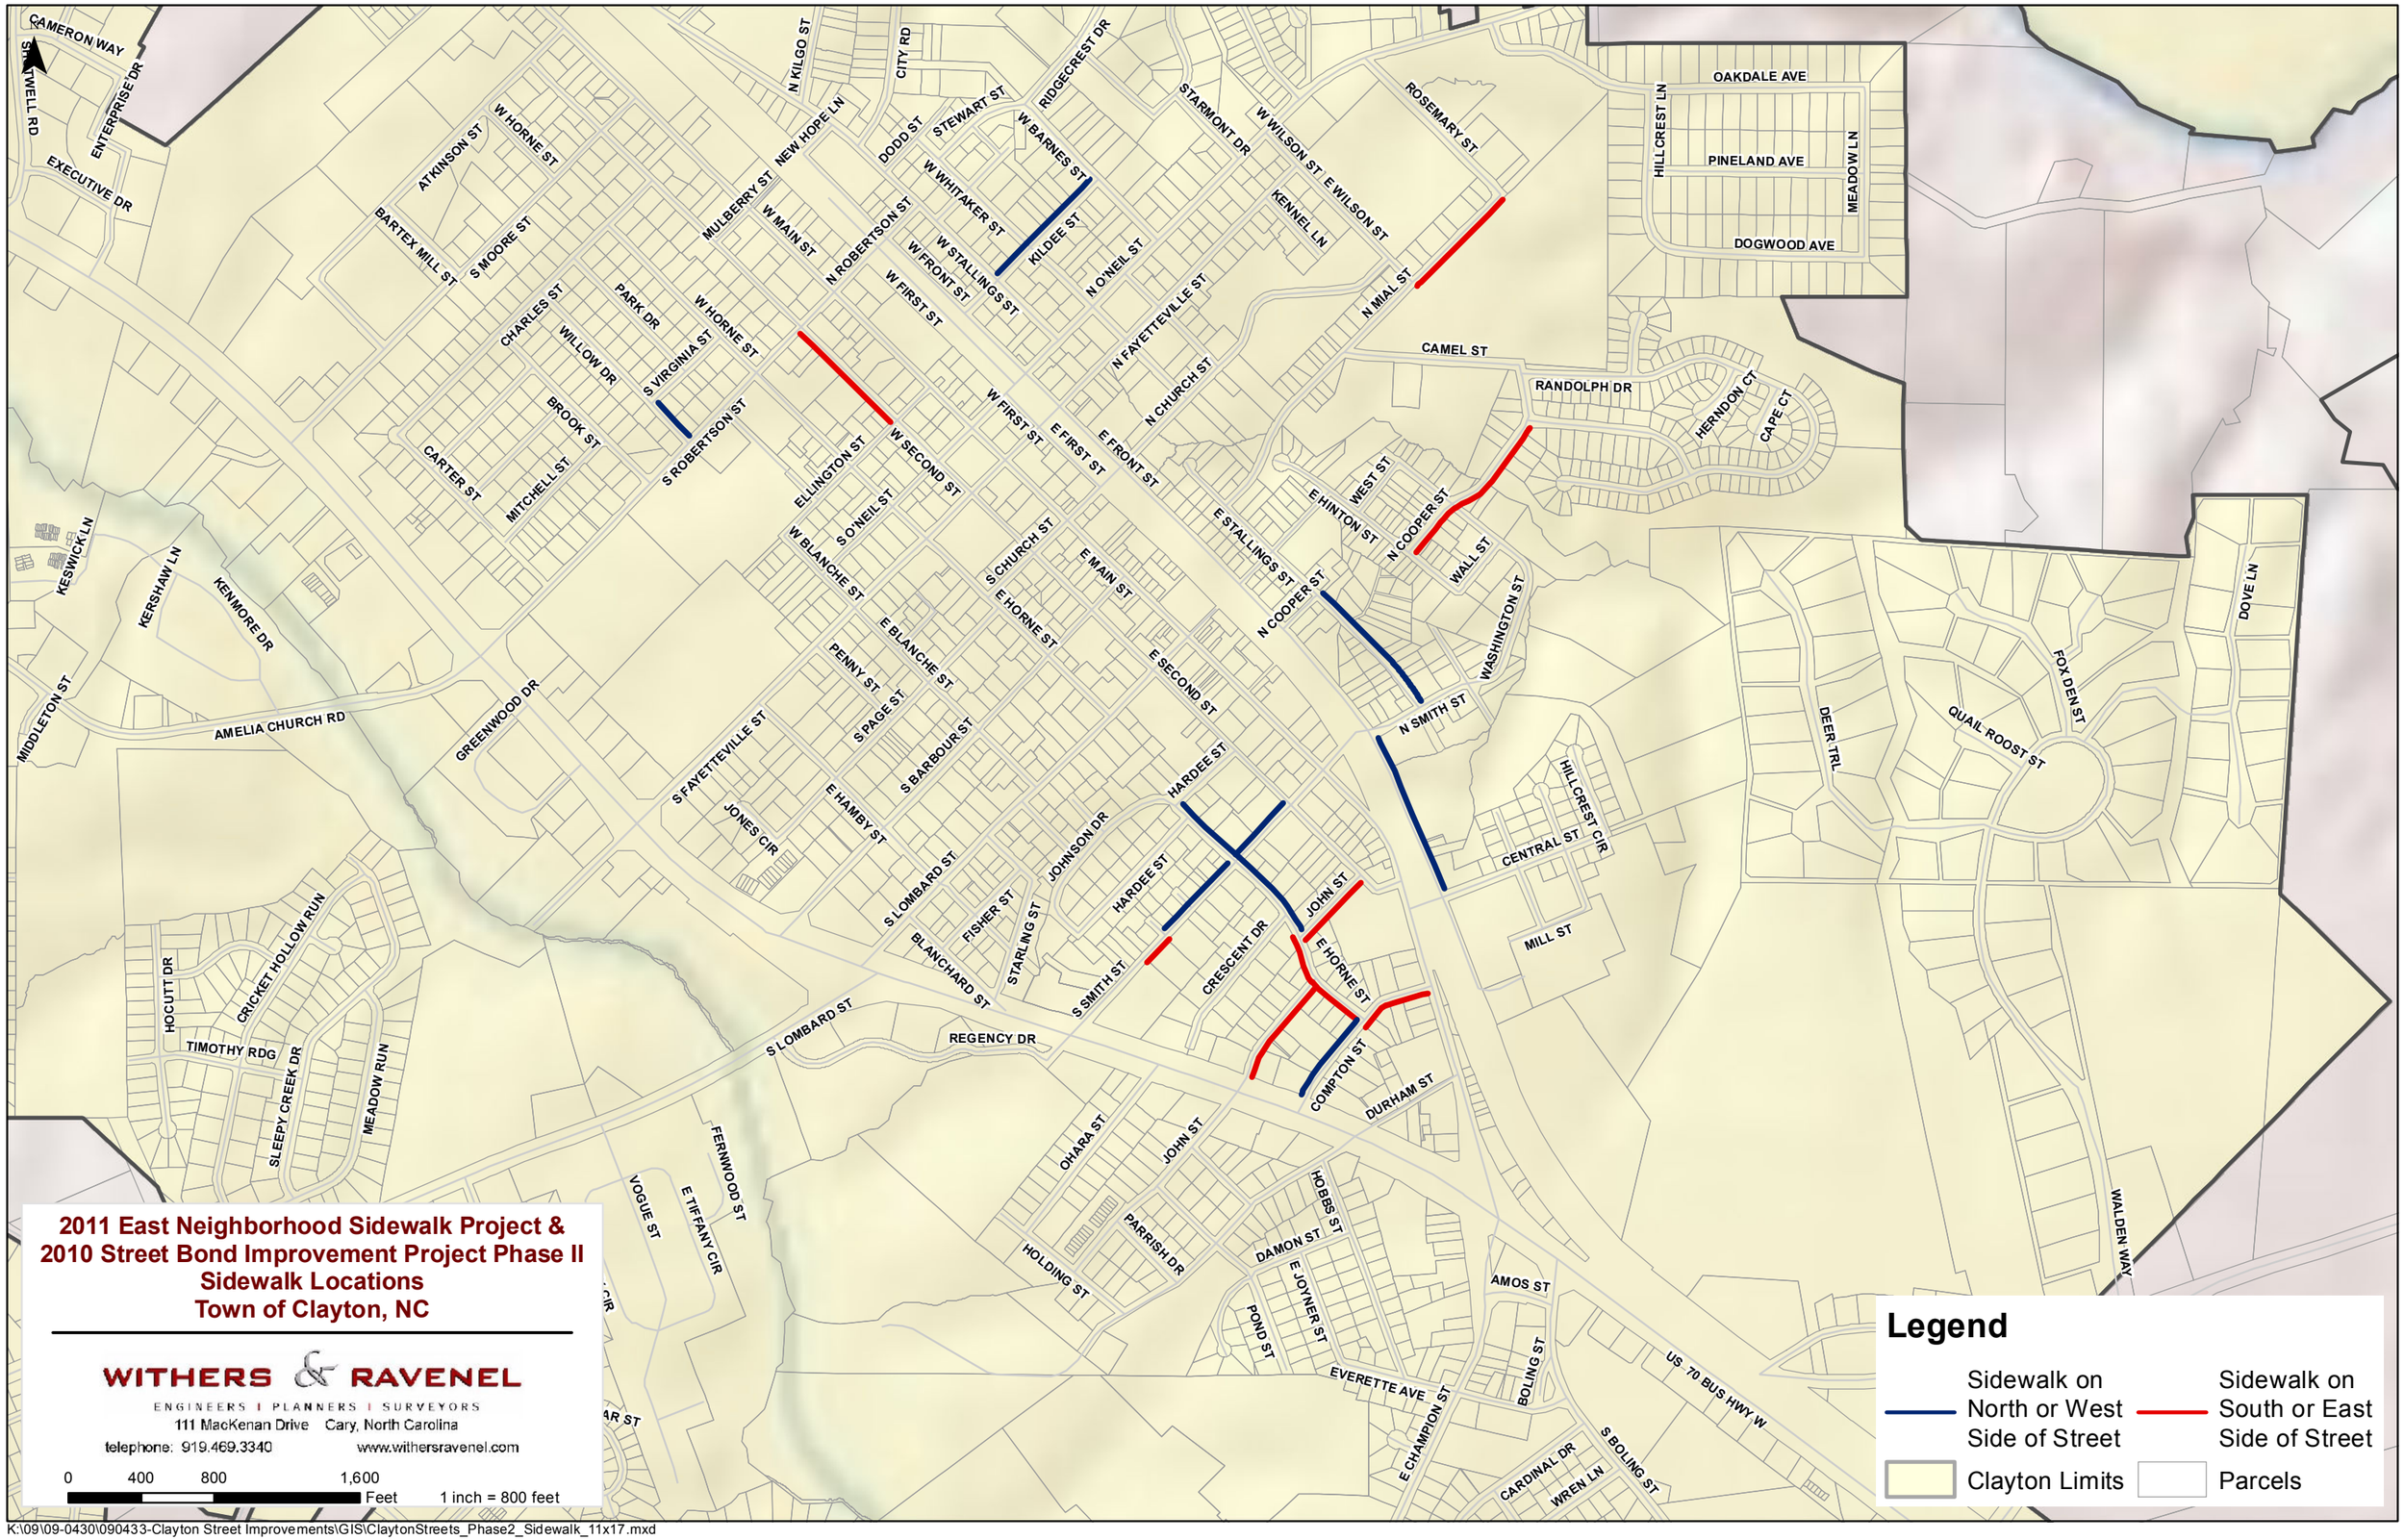

K:\09\09-0430\090433-Clayton Street Improvements\GIS\ClaytonStreets_Phase2_Sidewalk_11x17.mxd